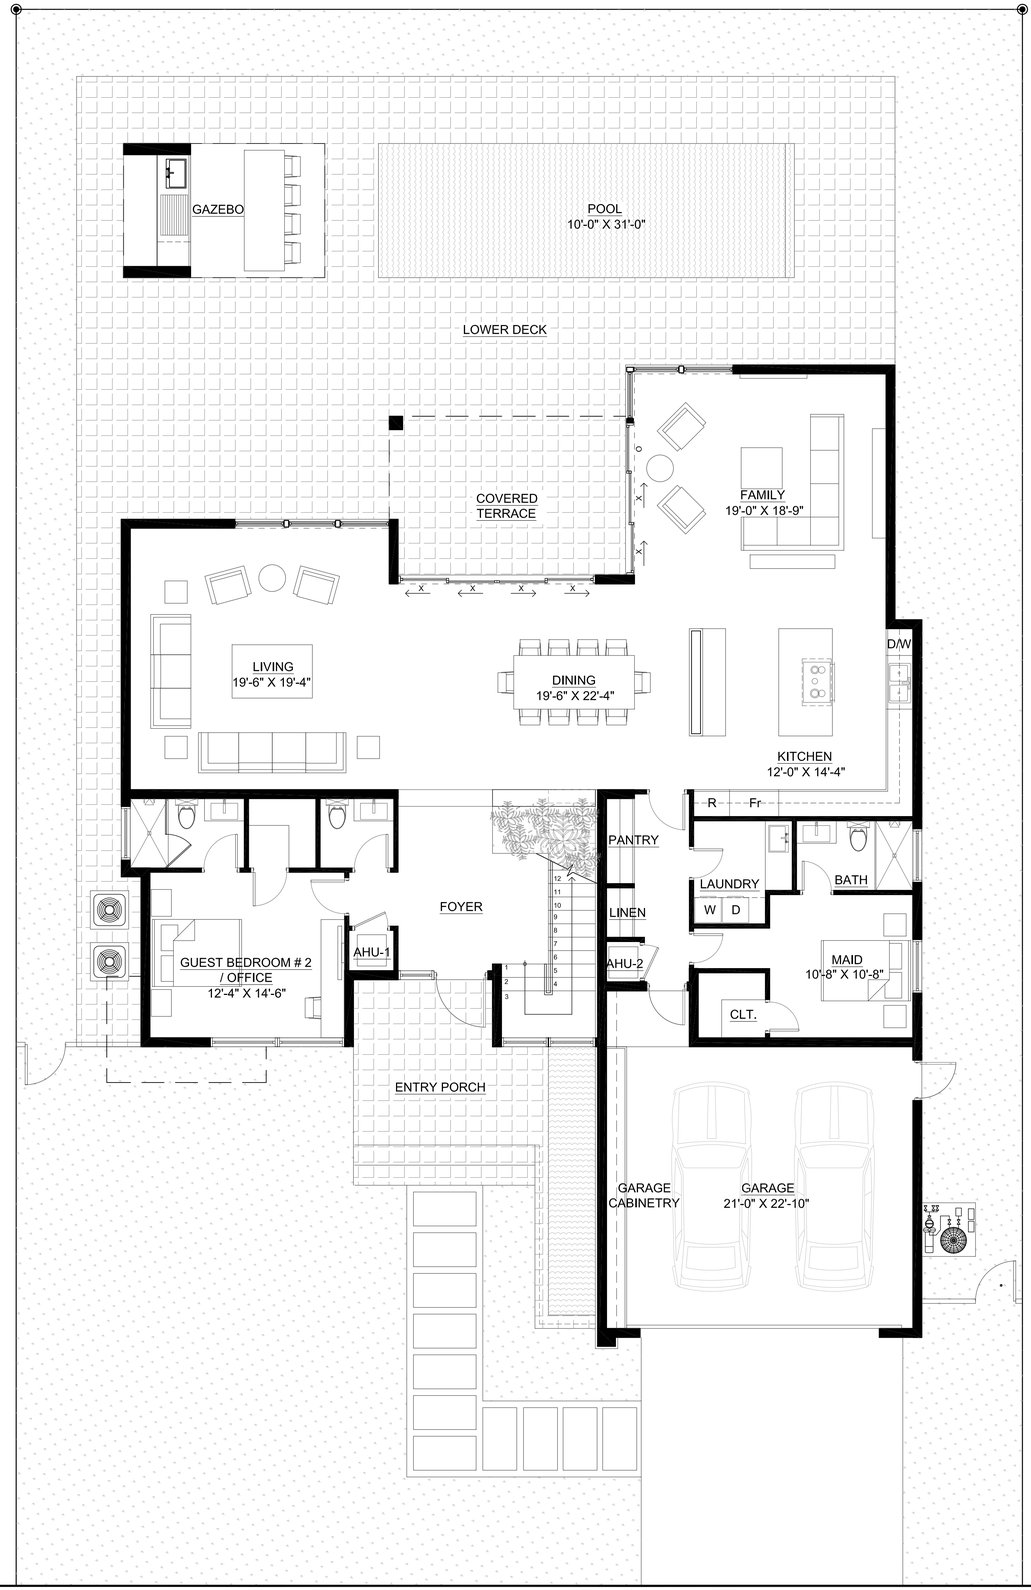

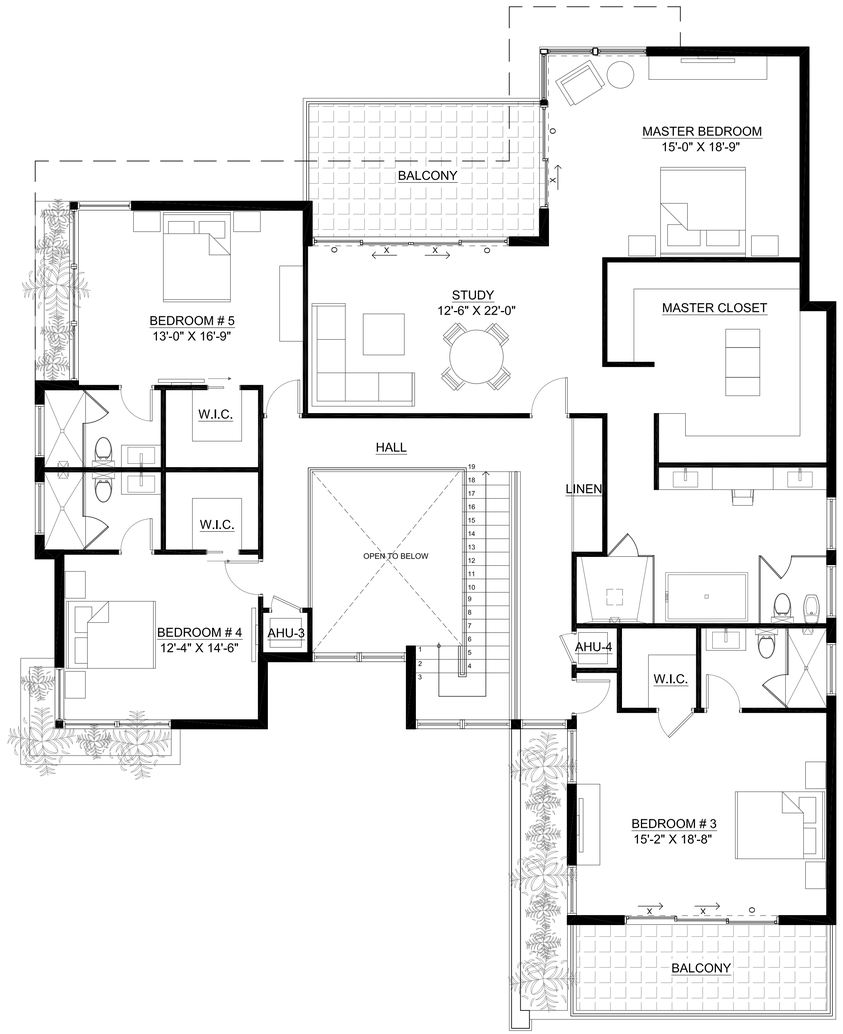

N

FIRST AND SECOND FLOOR PLANS

SCALE : N.T.S.

ZD
ZUBILLAGA DESIGN.
328 CRANDON BLVD. SUITE 203
KEY BISCAYNE, FLORIDA . 33149
TEL. 305-365-5453

ARCHITECTURE
CERTIFICATION No. AA0003002

PROJECT: NEW HOUSE

7513 HIGH PINES RESIDENCE

PRESENTATION FLOOR PLANS

7513 SW. 54 COURT
MIAMI, FL. 33143

DATE:	10-01-15
SCALE:	AS NOTED

JUAN J. ZUBILLAGA
REG. ARCHITECT
AR 14147

THESE PLANS ARE THE PROPERTY OF ZUBILLAGA DESIGN, INC. AND MAY NOT BE REPRODUCED WITHOUT THE WRITTEN AUTHORIZATION OF ZUBILLAGA DESIGN, INC. THEY ARE INTENDED TO BE USED SOLELY FOR THE PROJECT NAMED ABOVE.